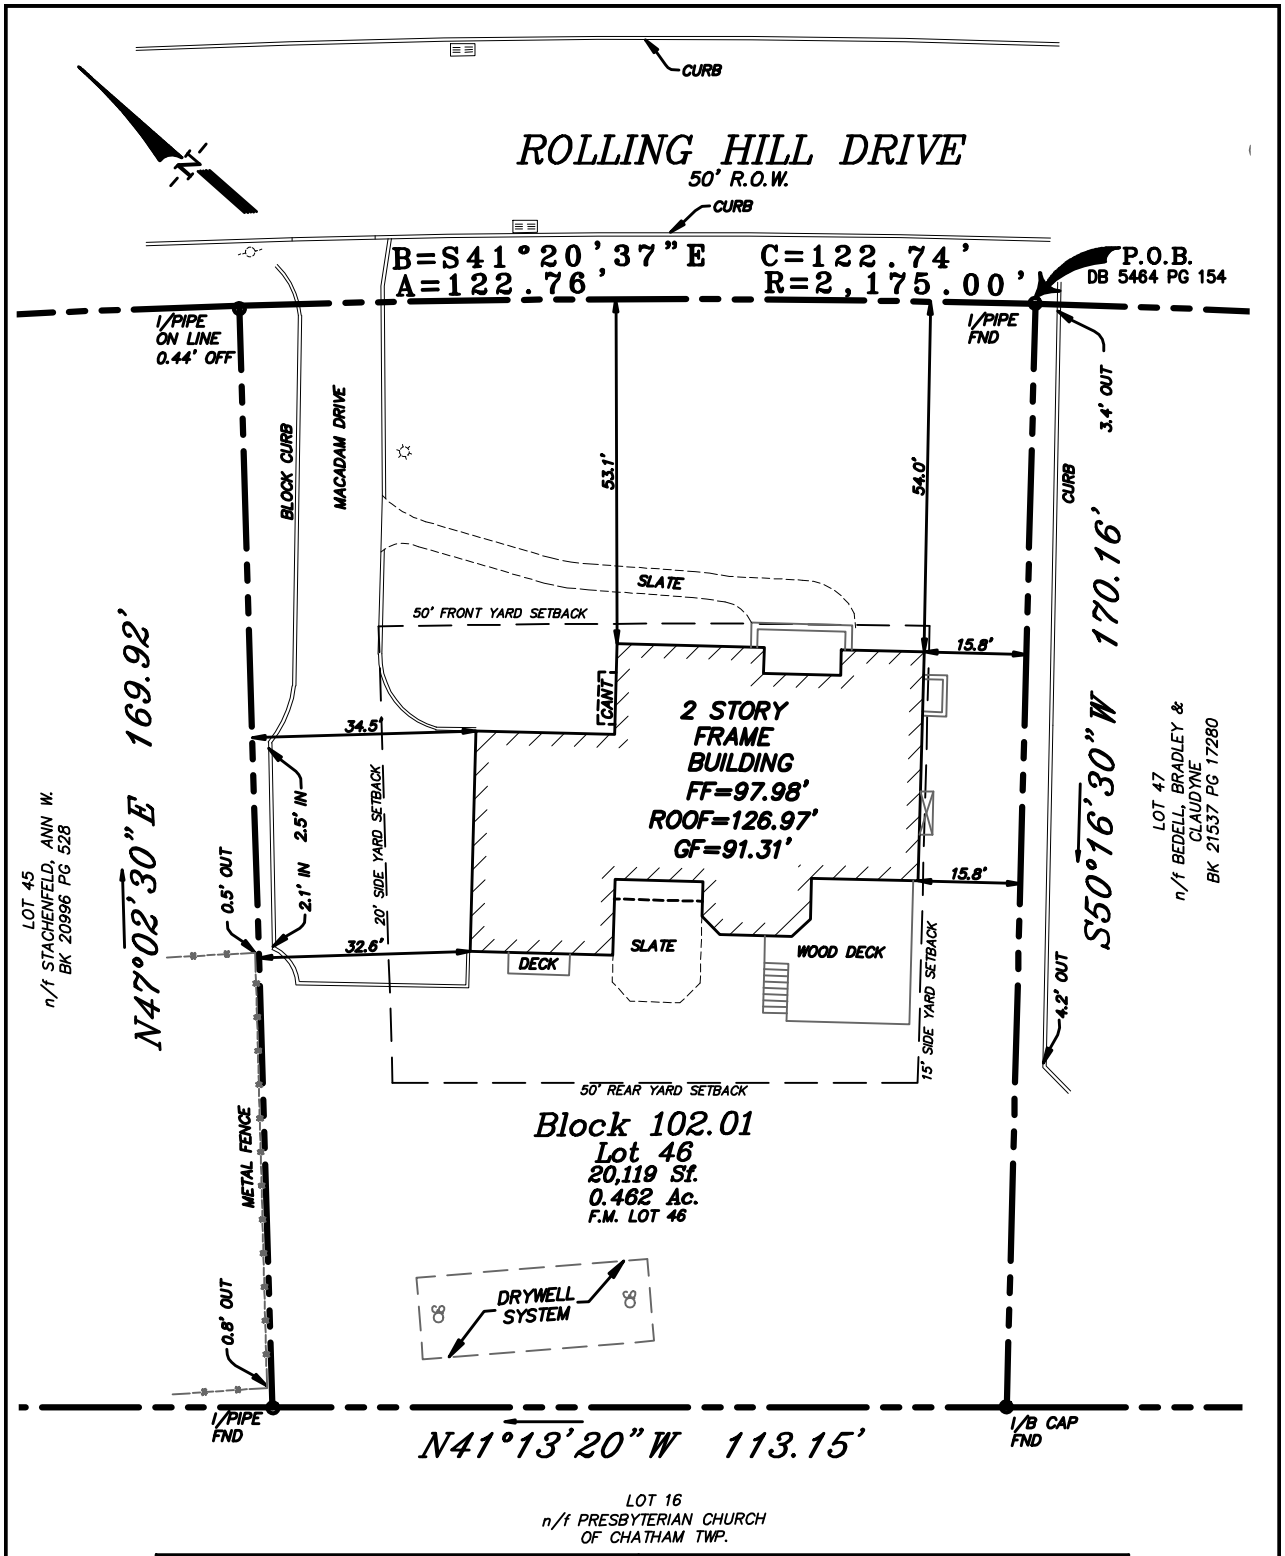

JAMES P. DEADY SURVEYOR, LLC
PROFESSIONAL LAND SURVEYING and PLANNING
(908) 234-9296 P.O. BOX 942
(908) 234-2165 FAX FAR HILLS, N.J. 07931
admin@deadysurveying.com

REVISIONS	DATE
FINAL SURVEY	7-19-12

Scale: 1"=20'
Date: 12-21-11
Dwn. By: J.A.
Chk'd By: J.C.R.
FILE# 1403-160-3
BK 288 PG 14

FINAL SURVEY
of
TAX LOT 46-BLOCK 102.01
LOCATED IN THE
TOWNSHIP OF CHATHAM
MORRIS COUNTY, NEW JERSEY

BY: _____
John C. Ritt N.J.P.L.S. Lic. No 24GS04324100